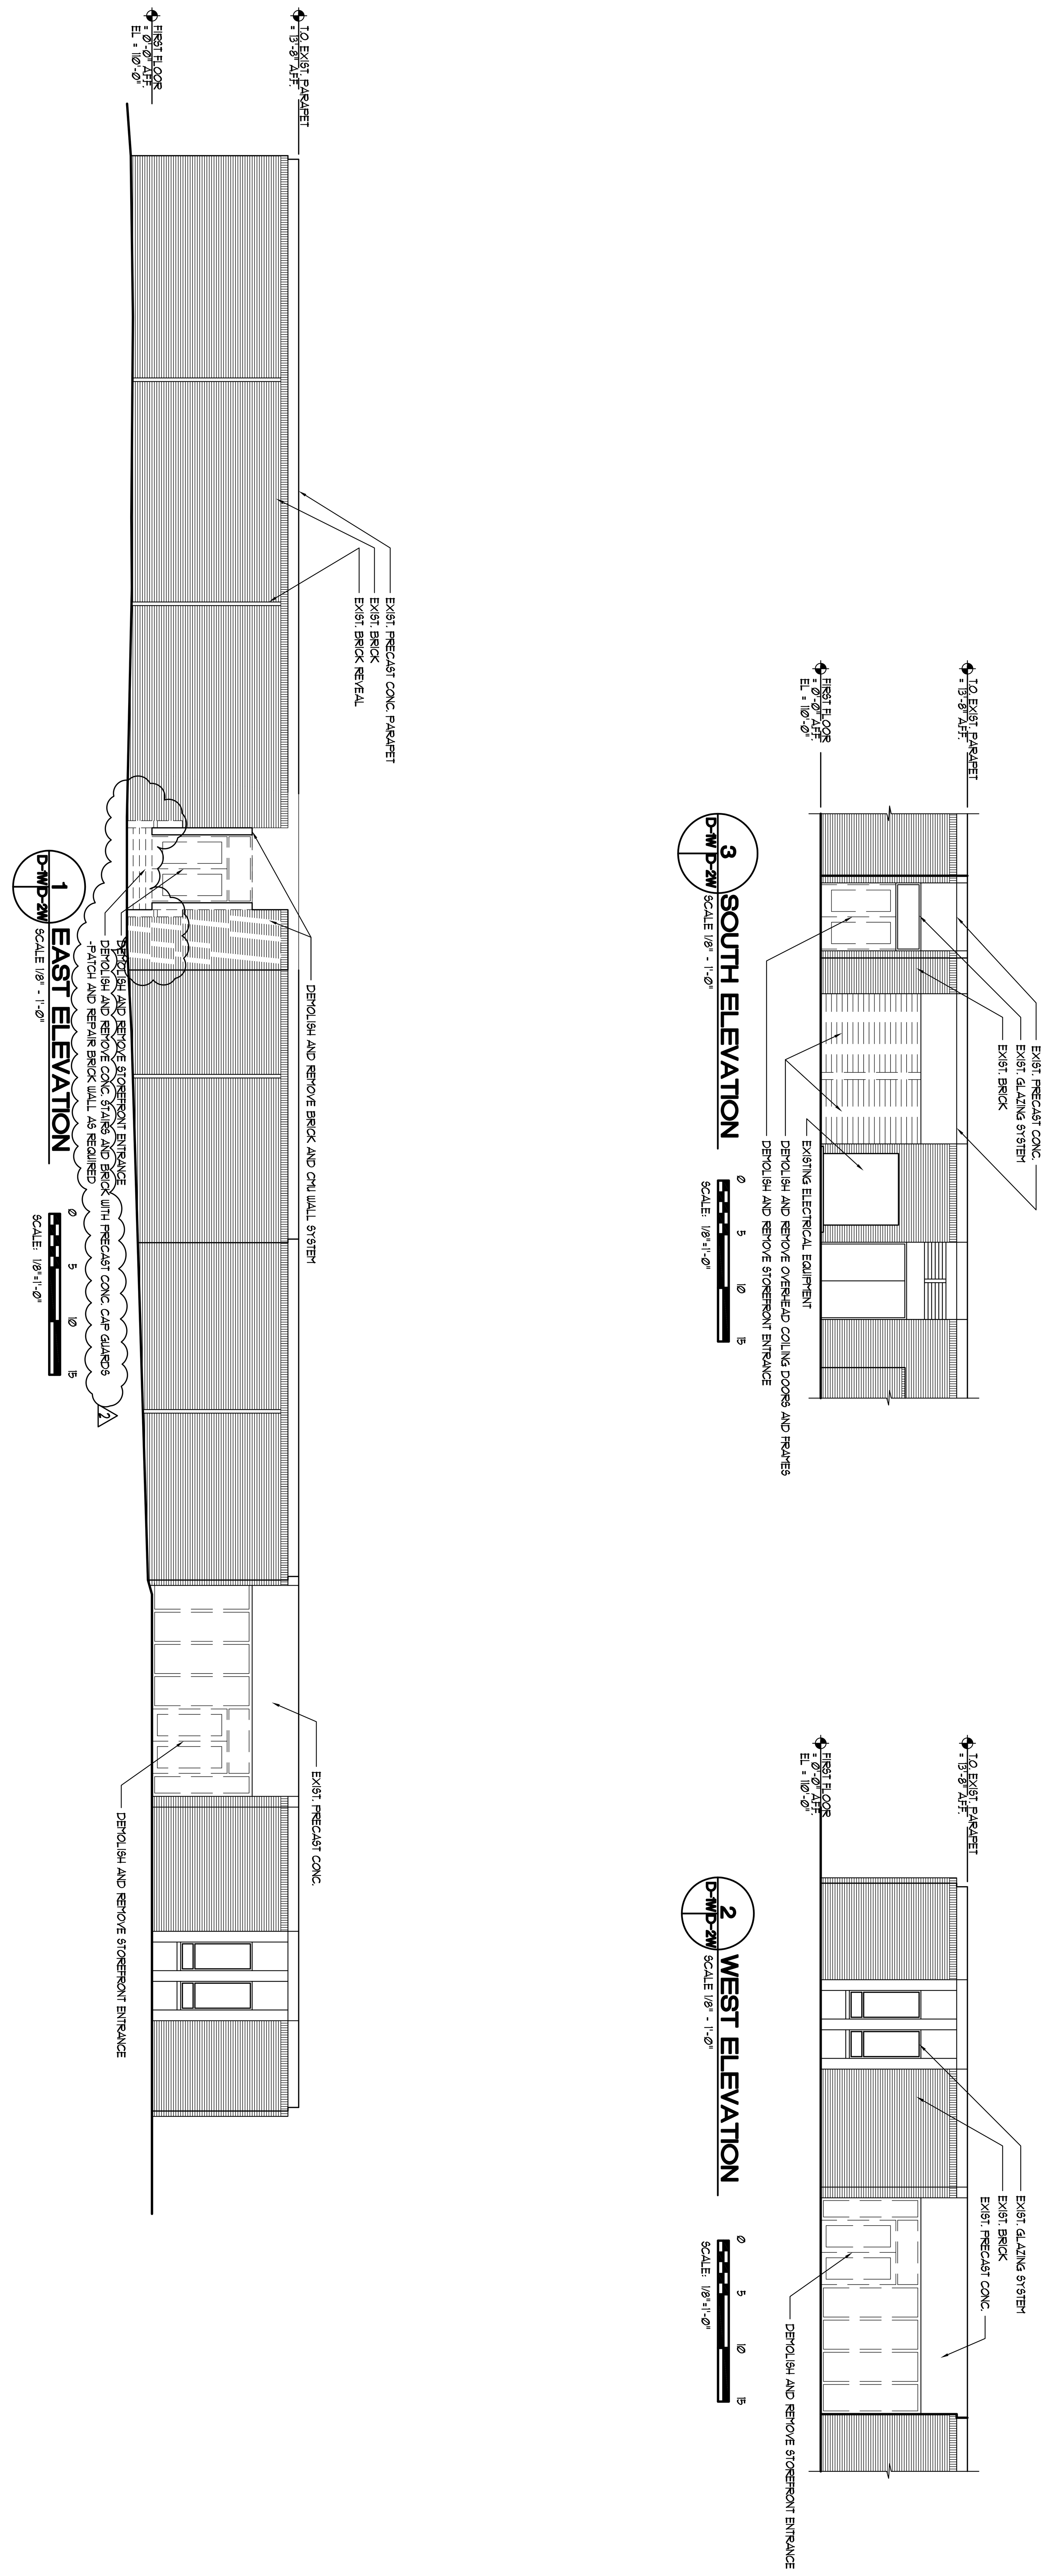

Sheet
D-2W
File Number
RCC-D2W-DEMOELEV

COMMONWEALTH OF VIRGINIA
STEPHEN FLOYD CYBULSKI
Lic.NO.013047
ARCHITECT

NO.	DATE
2	REV. WORK 3/3/2010

REVISIONS

Date:
JANUARY 13, 2010

DEMOLITION ELEVATIONS
WARSAW CAMPUS

RAPPAHANNOCK
COMMUNITY COLLEGE
CAMPUS RENOVATIONS
WARSAW + GLENNS, VIRGINIA
PC: 260-17712

nbj ARCHITECTURE
A Professional Limited Company
GROVE PARK SQUARE
11537-B NUCKOLS ROAD
Glen Allen, Virginia 23059
☏(804) 273-9811 fax: (804) 273-9843